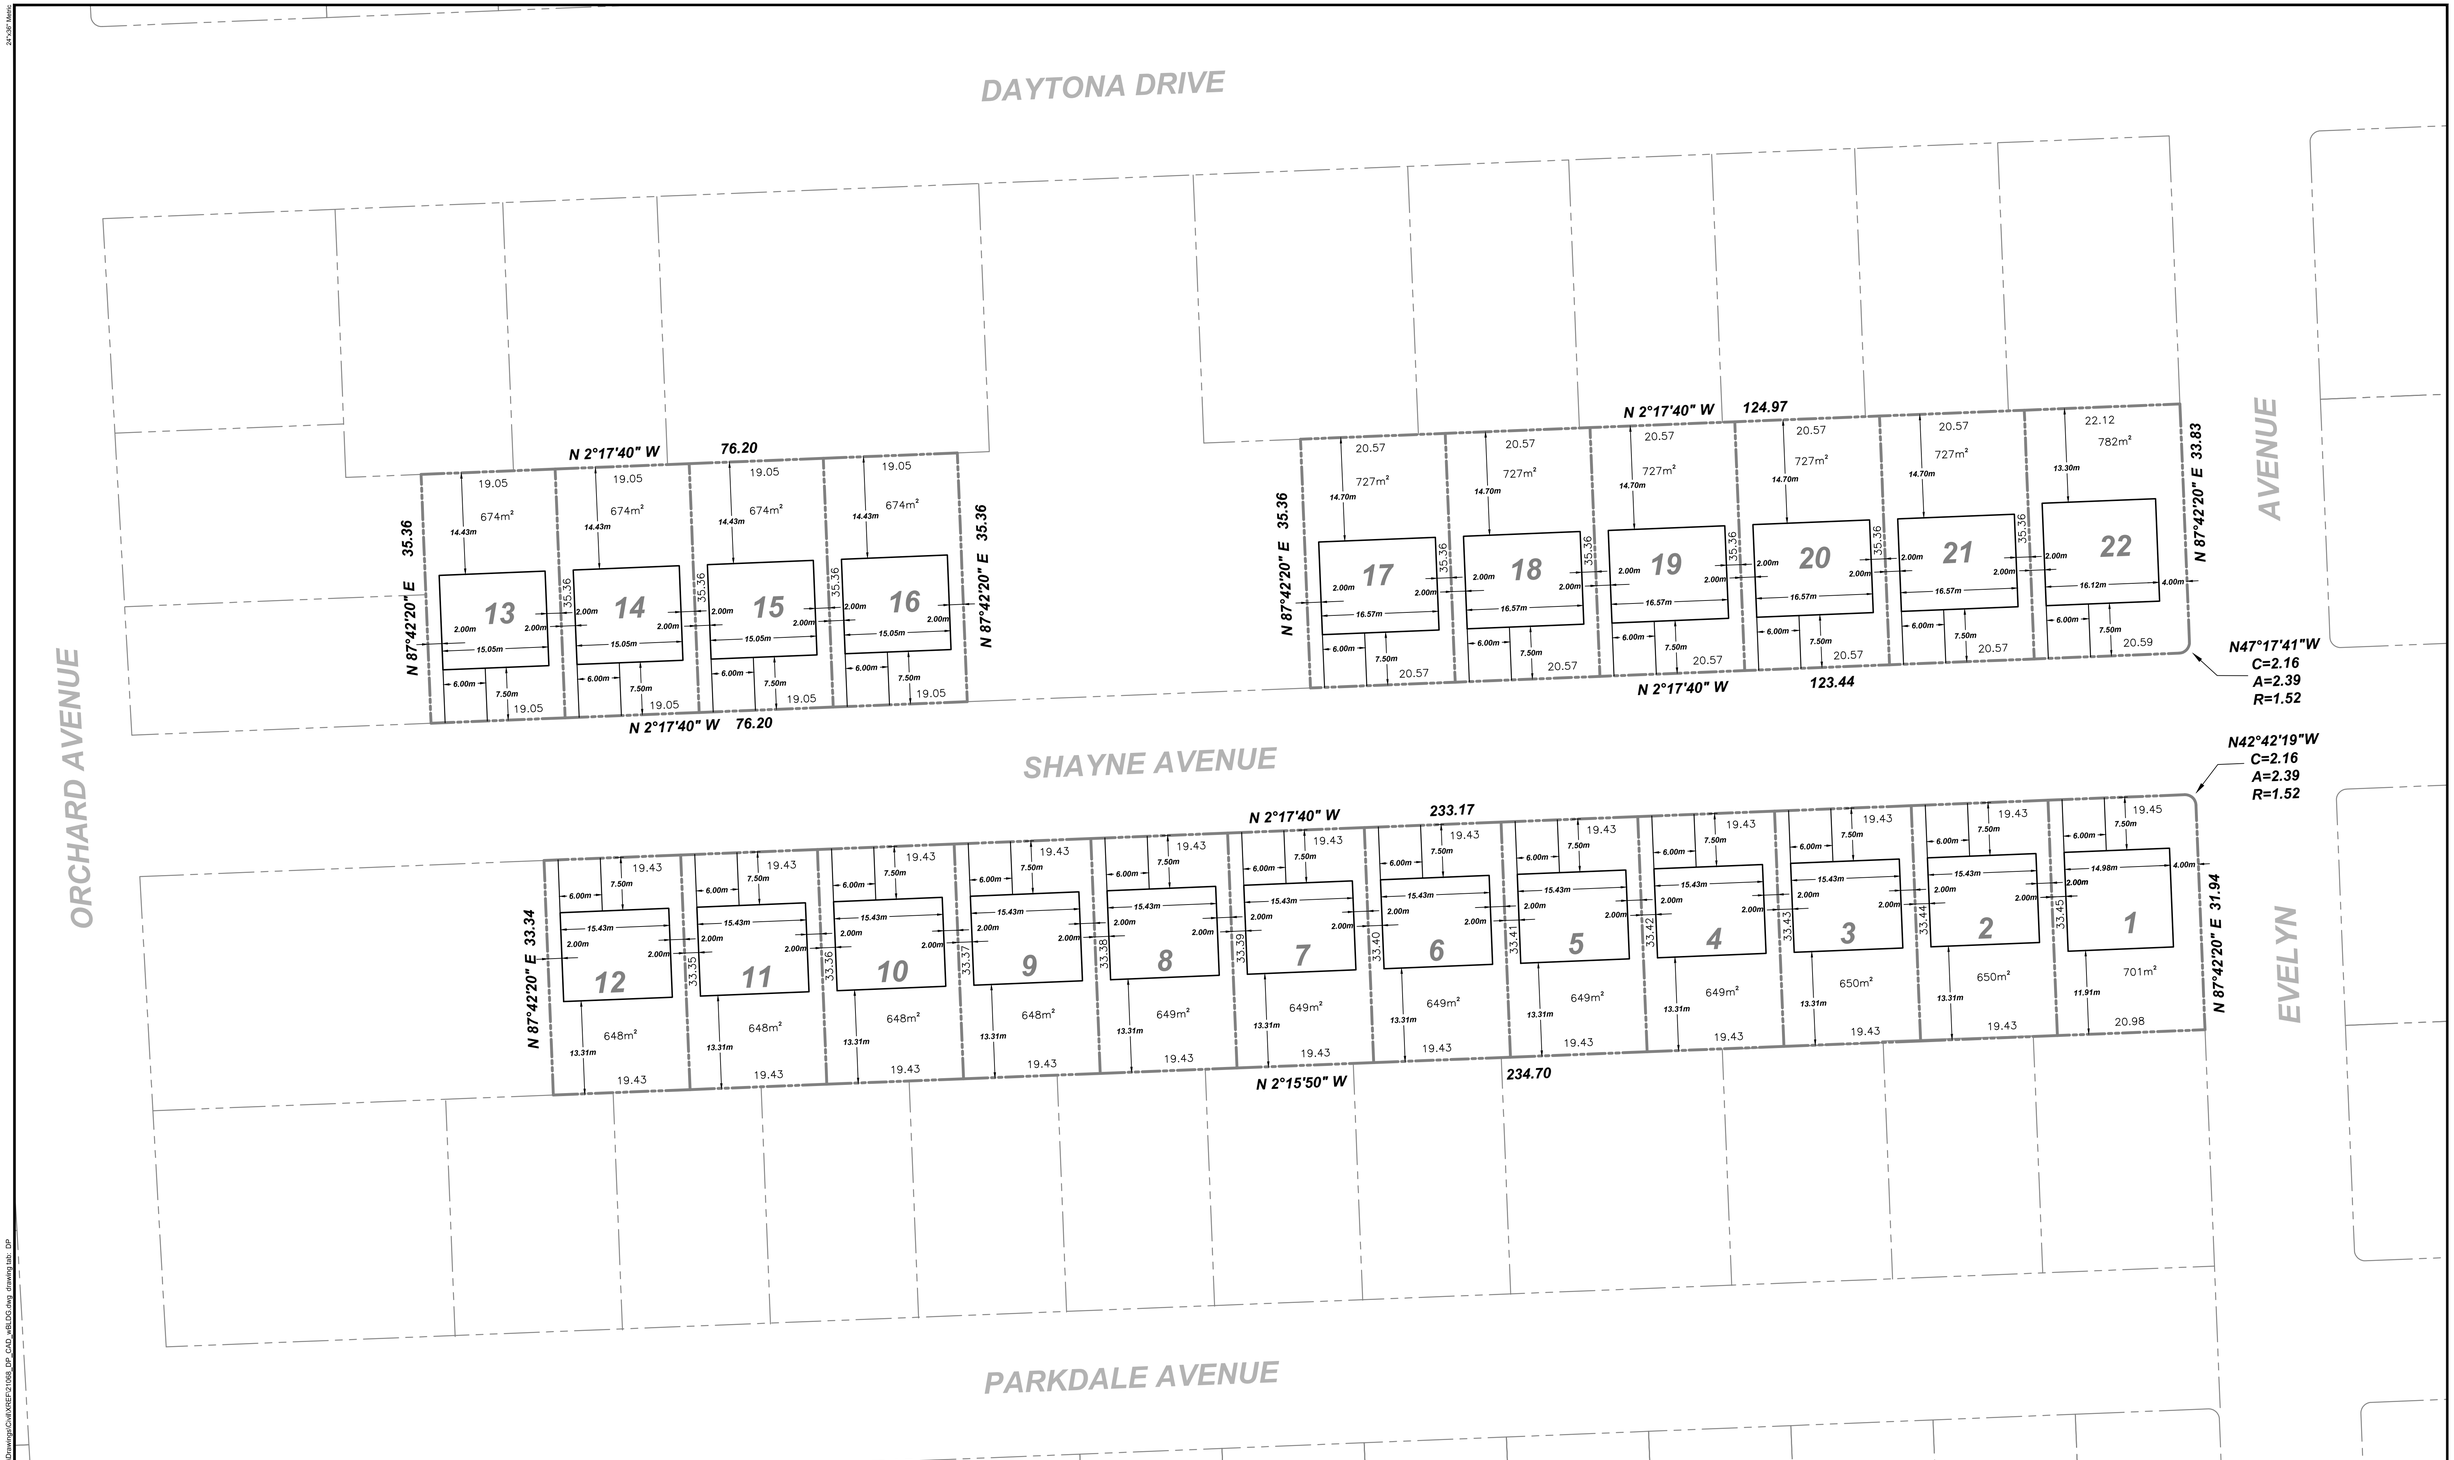


| issue | issued for | date | init. |
|---|---|---|---|
| A | REVIEW | 02 MAY 2022 | JRP |

Do not scale drawings. Report any discrepancies to Quartek Group Inc. before proceeding.

Seals must be signed by the Architect and / or Engineer before drawings are used for any construction.

All construction to be in accordance with the current Ontario Building Code and all applicable Ontario regulations.

All drawings are protected under copyright and under contract.

approved by:

date:

CAD file:
21068_DP_CAD_wBLDG.dwg

Quartek
Architects • Planners
Engineers • Project Managers
T 905 984 8676
89 - 91 St. Paul Street, Suite 100,
St. Catharines, ON, L2R 3M3
www.quartekgroup.com

project title
SHAYNE AVENUE
Crystal Beach, Fort Erie

drawing title
PRELIMINARY HOUSE FOOTPRINTS

| drawn by | designed by |
|---|---|
| JRP | JRP |
| scale | date |
| 1:400 | 02 MAY 2022 |
| job number | issue |
| 22003 | A |
| drawing number | |
| SP | |

P:\2022 Projects\22003 Shayne Avenue FE\Drawings\Civil\XREF\21068_DP_CAD_wBLDG.dwg drawing tab: DP

plotted by: jprinzen on May 02, 2022 - 2:09pm