CONCEPTUAL SITE PLAN

UNITS: 40

PARKING: 60 SPACES

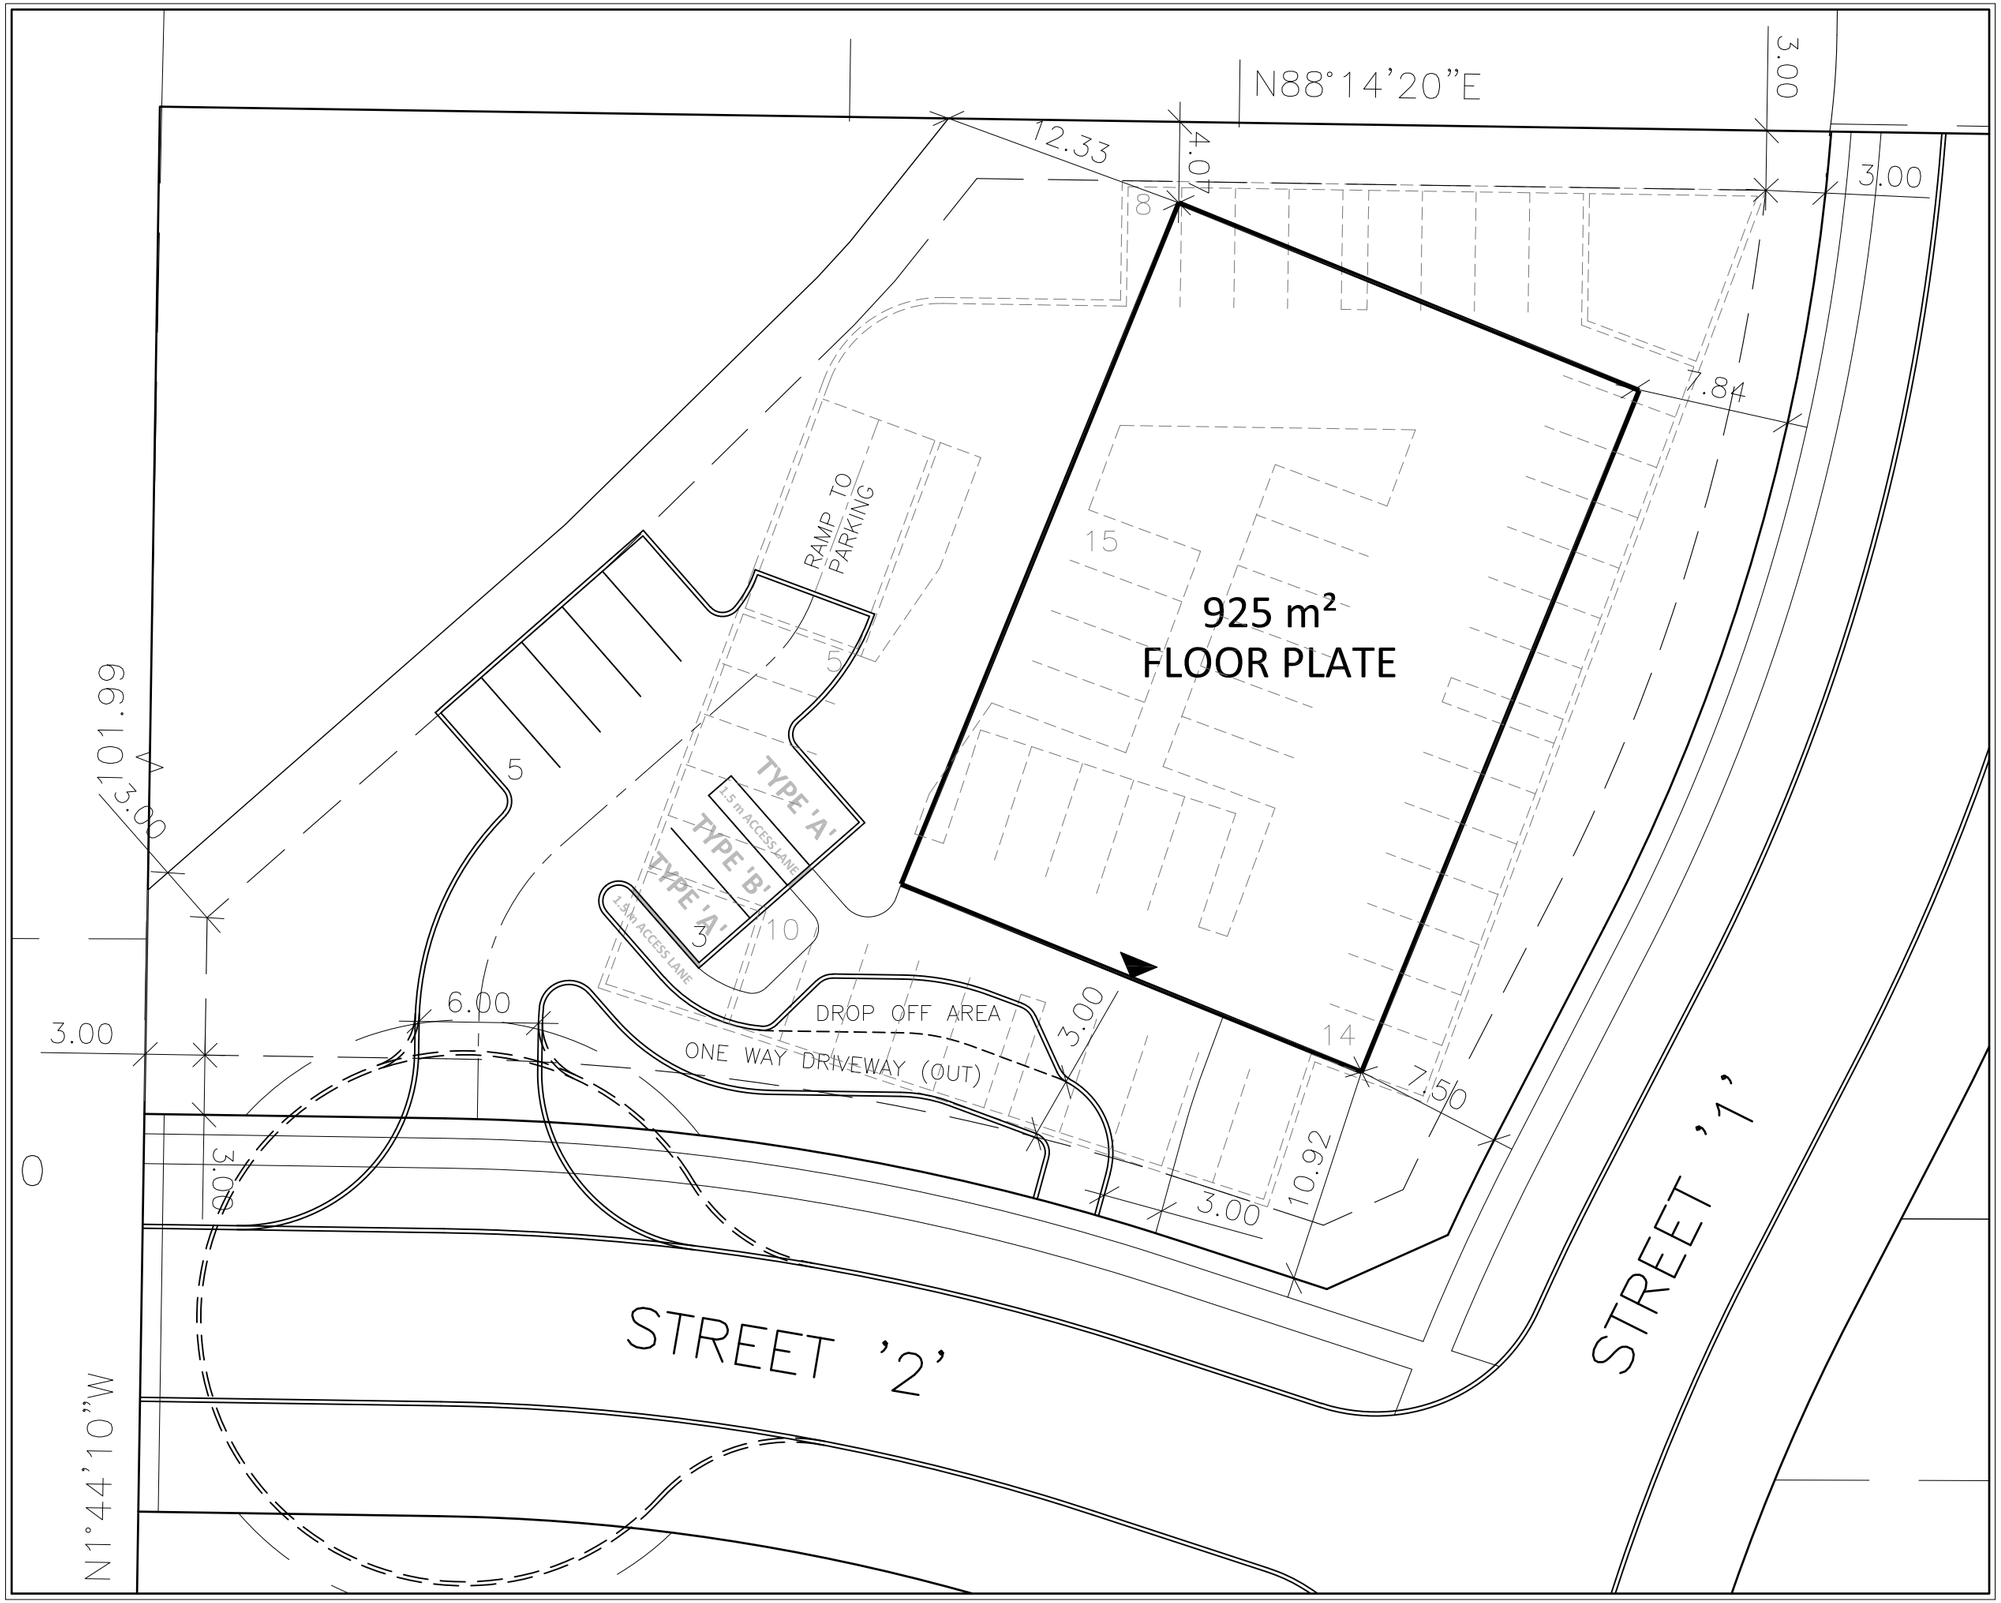

KLM PLANNING PARTNERS INC.

64 JARDIN DRIVE - UNIT 1B, CONCORD ONTARIO L4K 3P3

TEL: (905) 669-4055 FAX: (905) 669-0097 design@klmplanning.com

Planning ● Design ● Development

PROJECT No. P-3116

June 8, 2020

SCALE 1:300

DES5