


1 FRONT NORTH SIDE ELEVATION
3/16" = 1'-0"

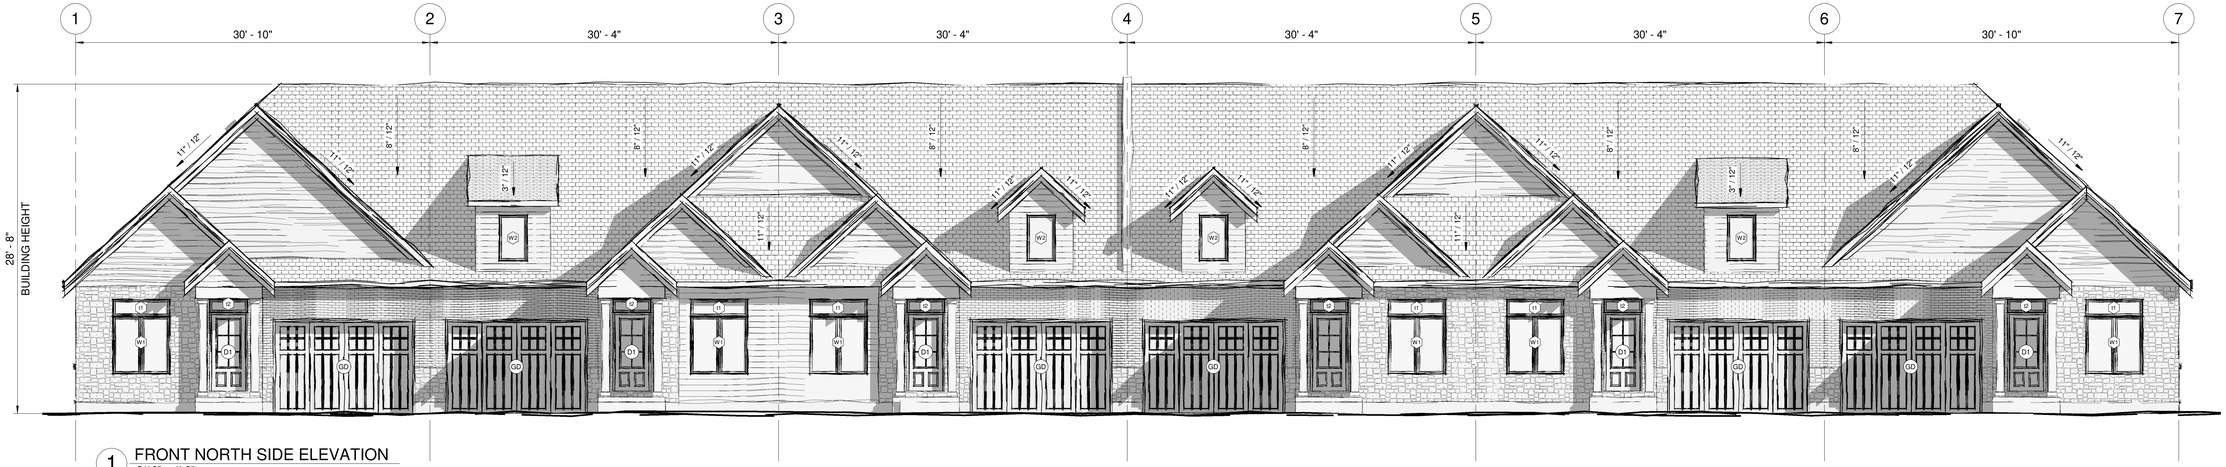


2 REAR SOUTH SIDE ELEVATION
3/16" = 1'-0"




3 LEFT EAST SIDE ELEVATION
3/16" = 1'-0"

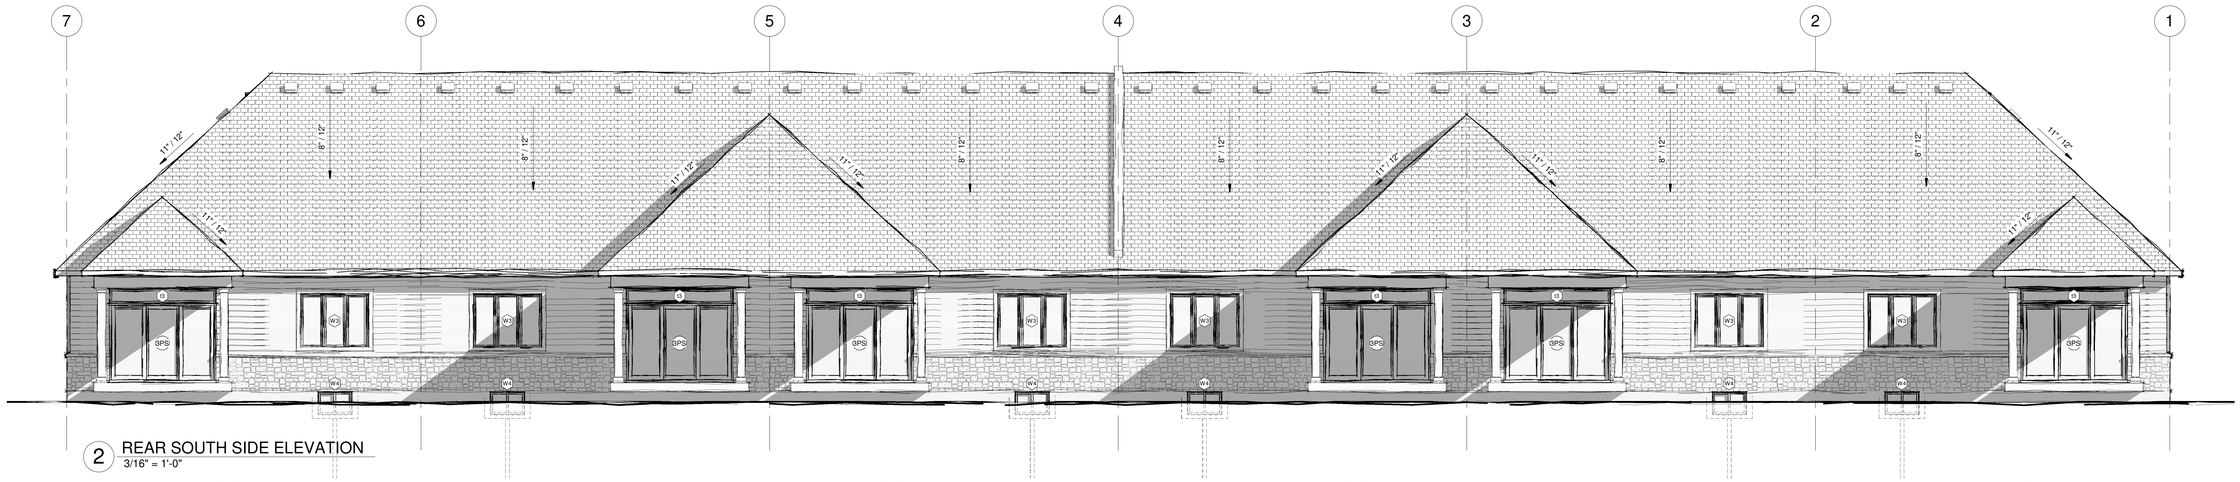


4 RIGHT WEST SIDE ELEVATION
3/16" = 1'-0"


JASON PIZZICAROLA DESIGN - ARCHITECTS INC
209 RIDGE ROAD N
RIDGEWAY, ONTARIO, L0S 1N0
T. 905-894-8300
F. 905-894-8400
e-mail jpizzicarola@jpdesign.ca
CERTIFICATE OF PRACTICE : # 4053

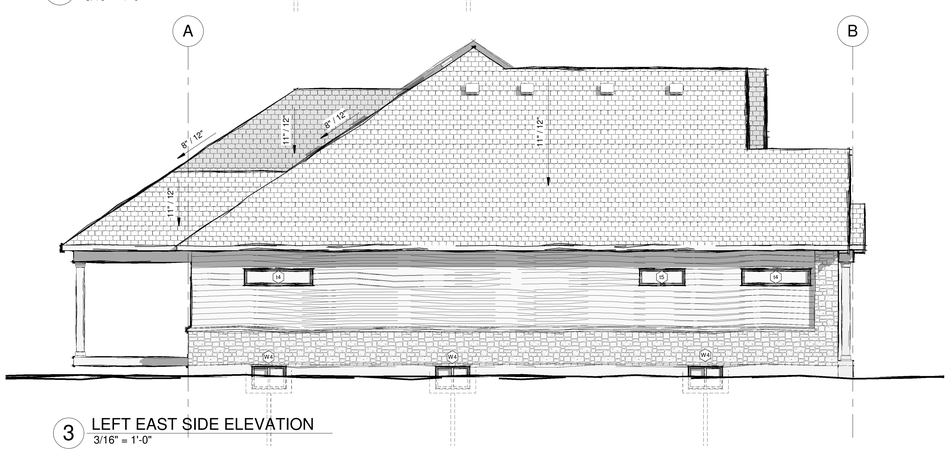
PROPSECT POINT TOWNHOUSES

RIDGEWAY, ONTARIO
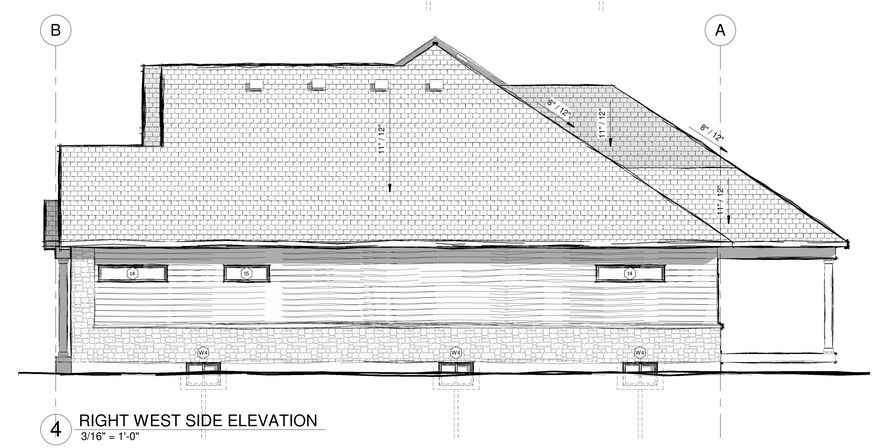
| No. | Description | Date |
|---|---|---|
| | | |

6 - UNIT BLOCK

SHEET TITLE:

ELEVATIONS

| | | | |
|---|---|---|---|
| DRAWN BY: | JTF | APPROVED: | JPD |
| SCALE: | 3/16" = 1'-0" | JOB #: | |
| SHEET NO: | A 3.0 | | |

10/28/22 2:52:01 PM

F:\Drive-Sync1. Working Files 2022\JPD\Propsect Point Townsl\Revit\PPT.rvt