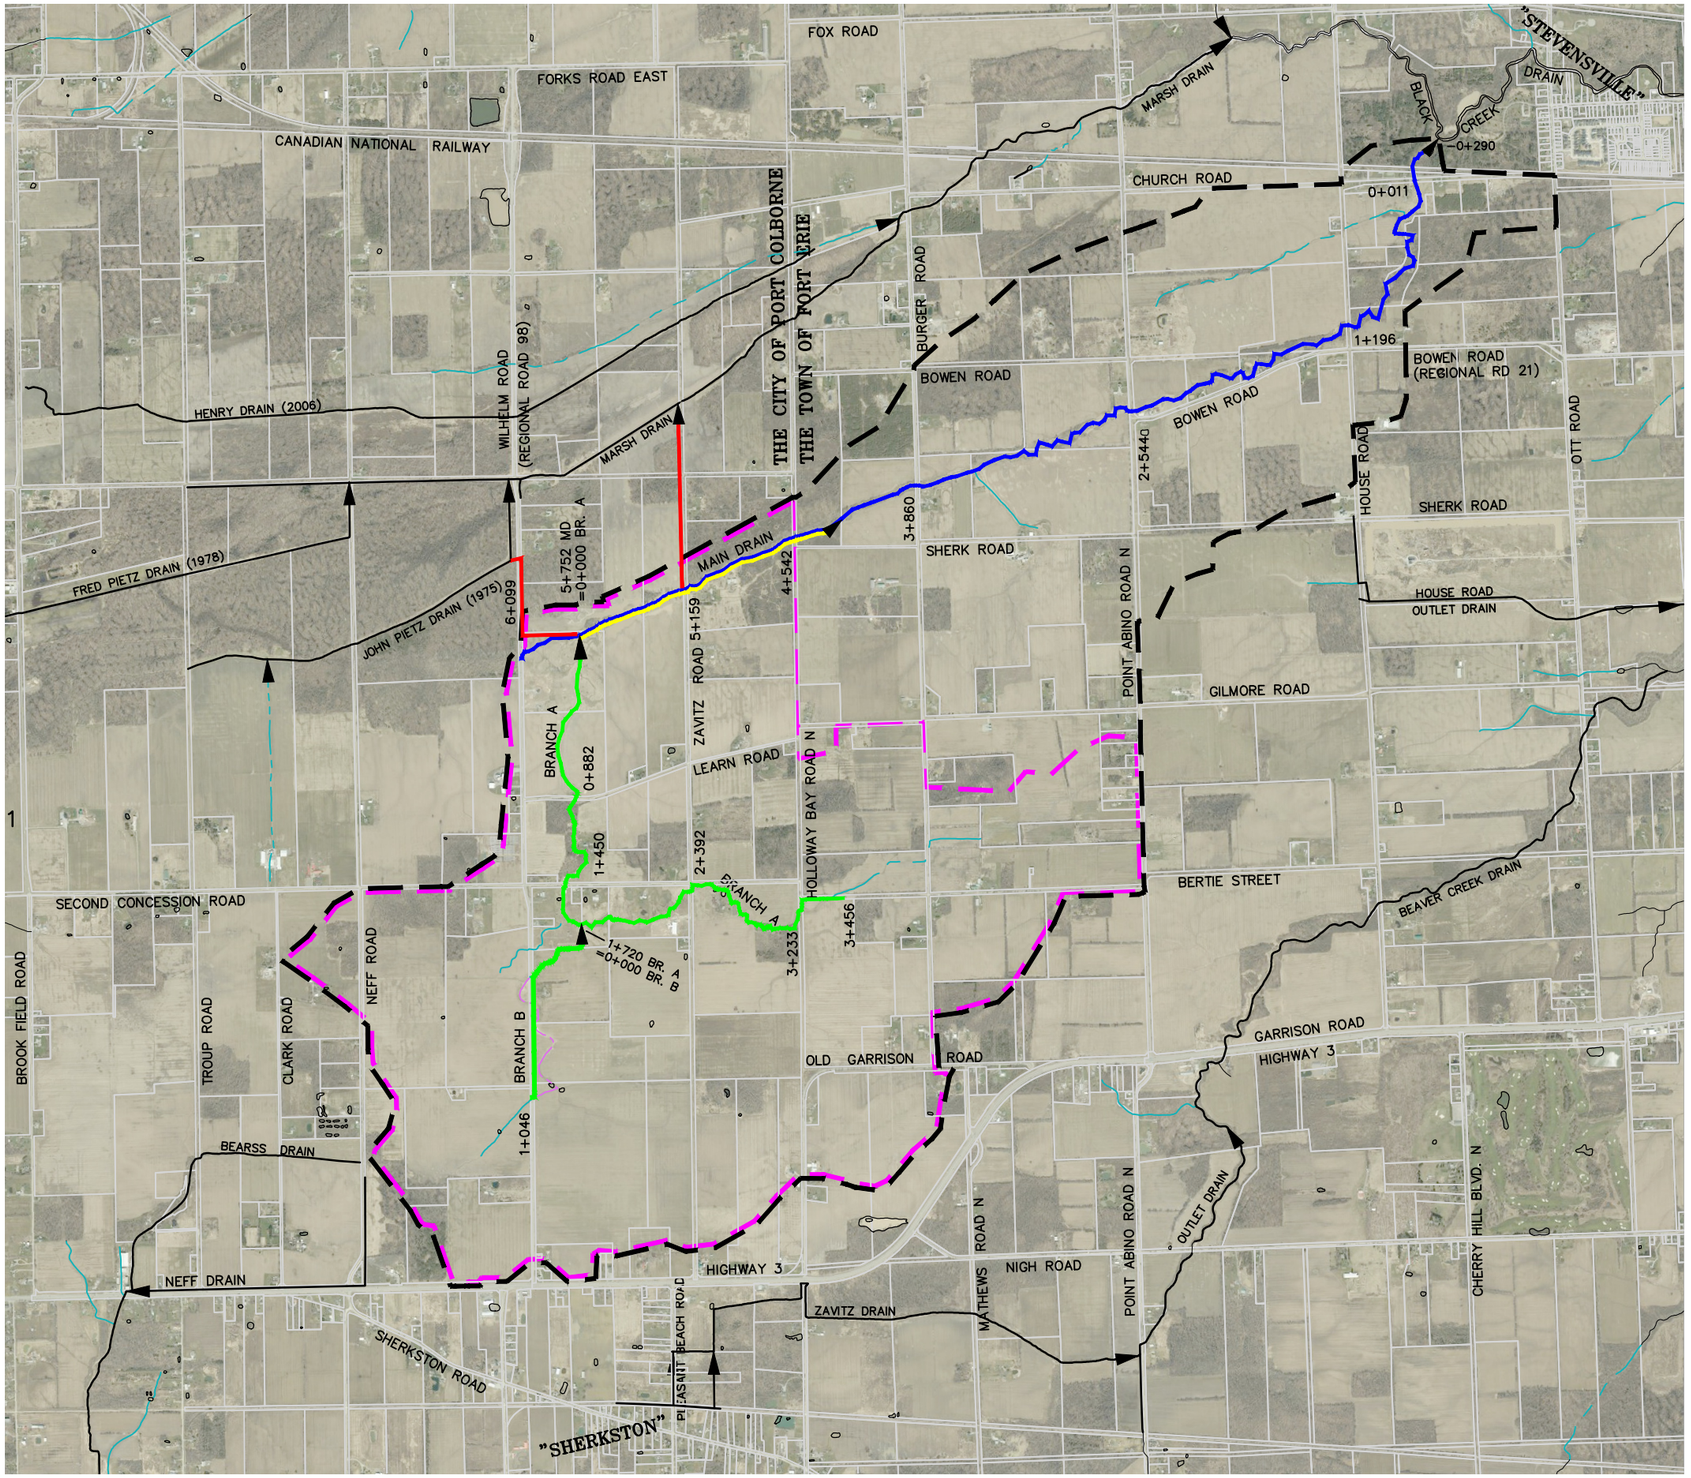

LEGEND

- MAIN DRAIN ROUTE PER 2024 PUBLIC MEETING
- MAIN DRAIN OPTION PER PRELIMINARY 2026 REVIEW
- FIXED CAPACITY DIVERSION OPTIONS PER 2026 REVIEW
- BRANCH ROUTES PER 2026 DESIGN UPDATES
- ORIGINAL OVERALL CATCHMENT
- REDUCED OVERALL CATCHMENT PER PRELIMINARY 2026 REVIEW

No.	DESCRIPTION	DATE

DESIGNED BY: J.E.M	SCALE
CHECKED BY: J.E.M.	0 300 600m
DRAWN BY: M.C.J	1 : 30,000
CHECKED BY: J.E.M.	ON 11"x17"

PETER STORM DRAIN UPDATE MAP

REGION OF NIAGARA

TOWN OF FORT ERIE
CITY OF PORT COLBORNE

WATERSHED PLAN

JUNE 2026

K. SMART ASSOCIATES LIMITED
CONSULTING ENGINEERS AND PLANNERS
KITCHENER SUDBURY

REVISED:

JOB NUMBER: 19-267

DRAWING 1 OF 47

S:\2019\19-267\Drafting\WS 19-267.DWG Overal WS - Ds Landowner Letter 2-Jul-26 10:40:34 AM