SKETCH FOR SEVERANCE APPLICATION
LOT 1, REGISTERED PLAN 59M-337
TOWN OF FORT ERIE
REGIONAL MUNICIPALITY OF NIAGARA

SCALE 1 : 250

5 0 5 15 metres

KIRKUP MASCOE URE SURVEYING LTD.
ONTARIO LAND SURVEYORS

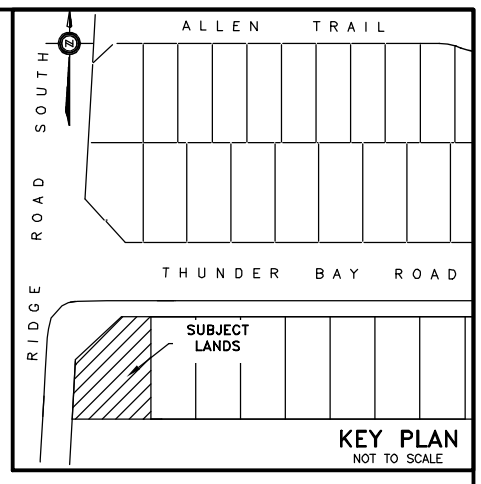

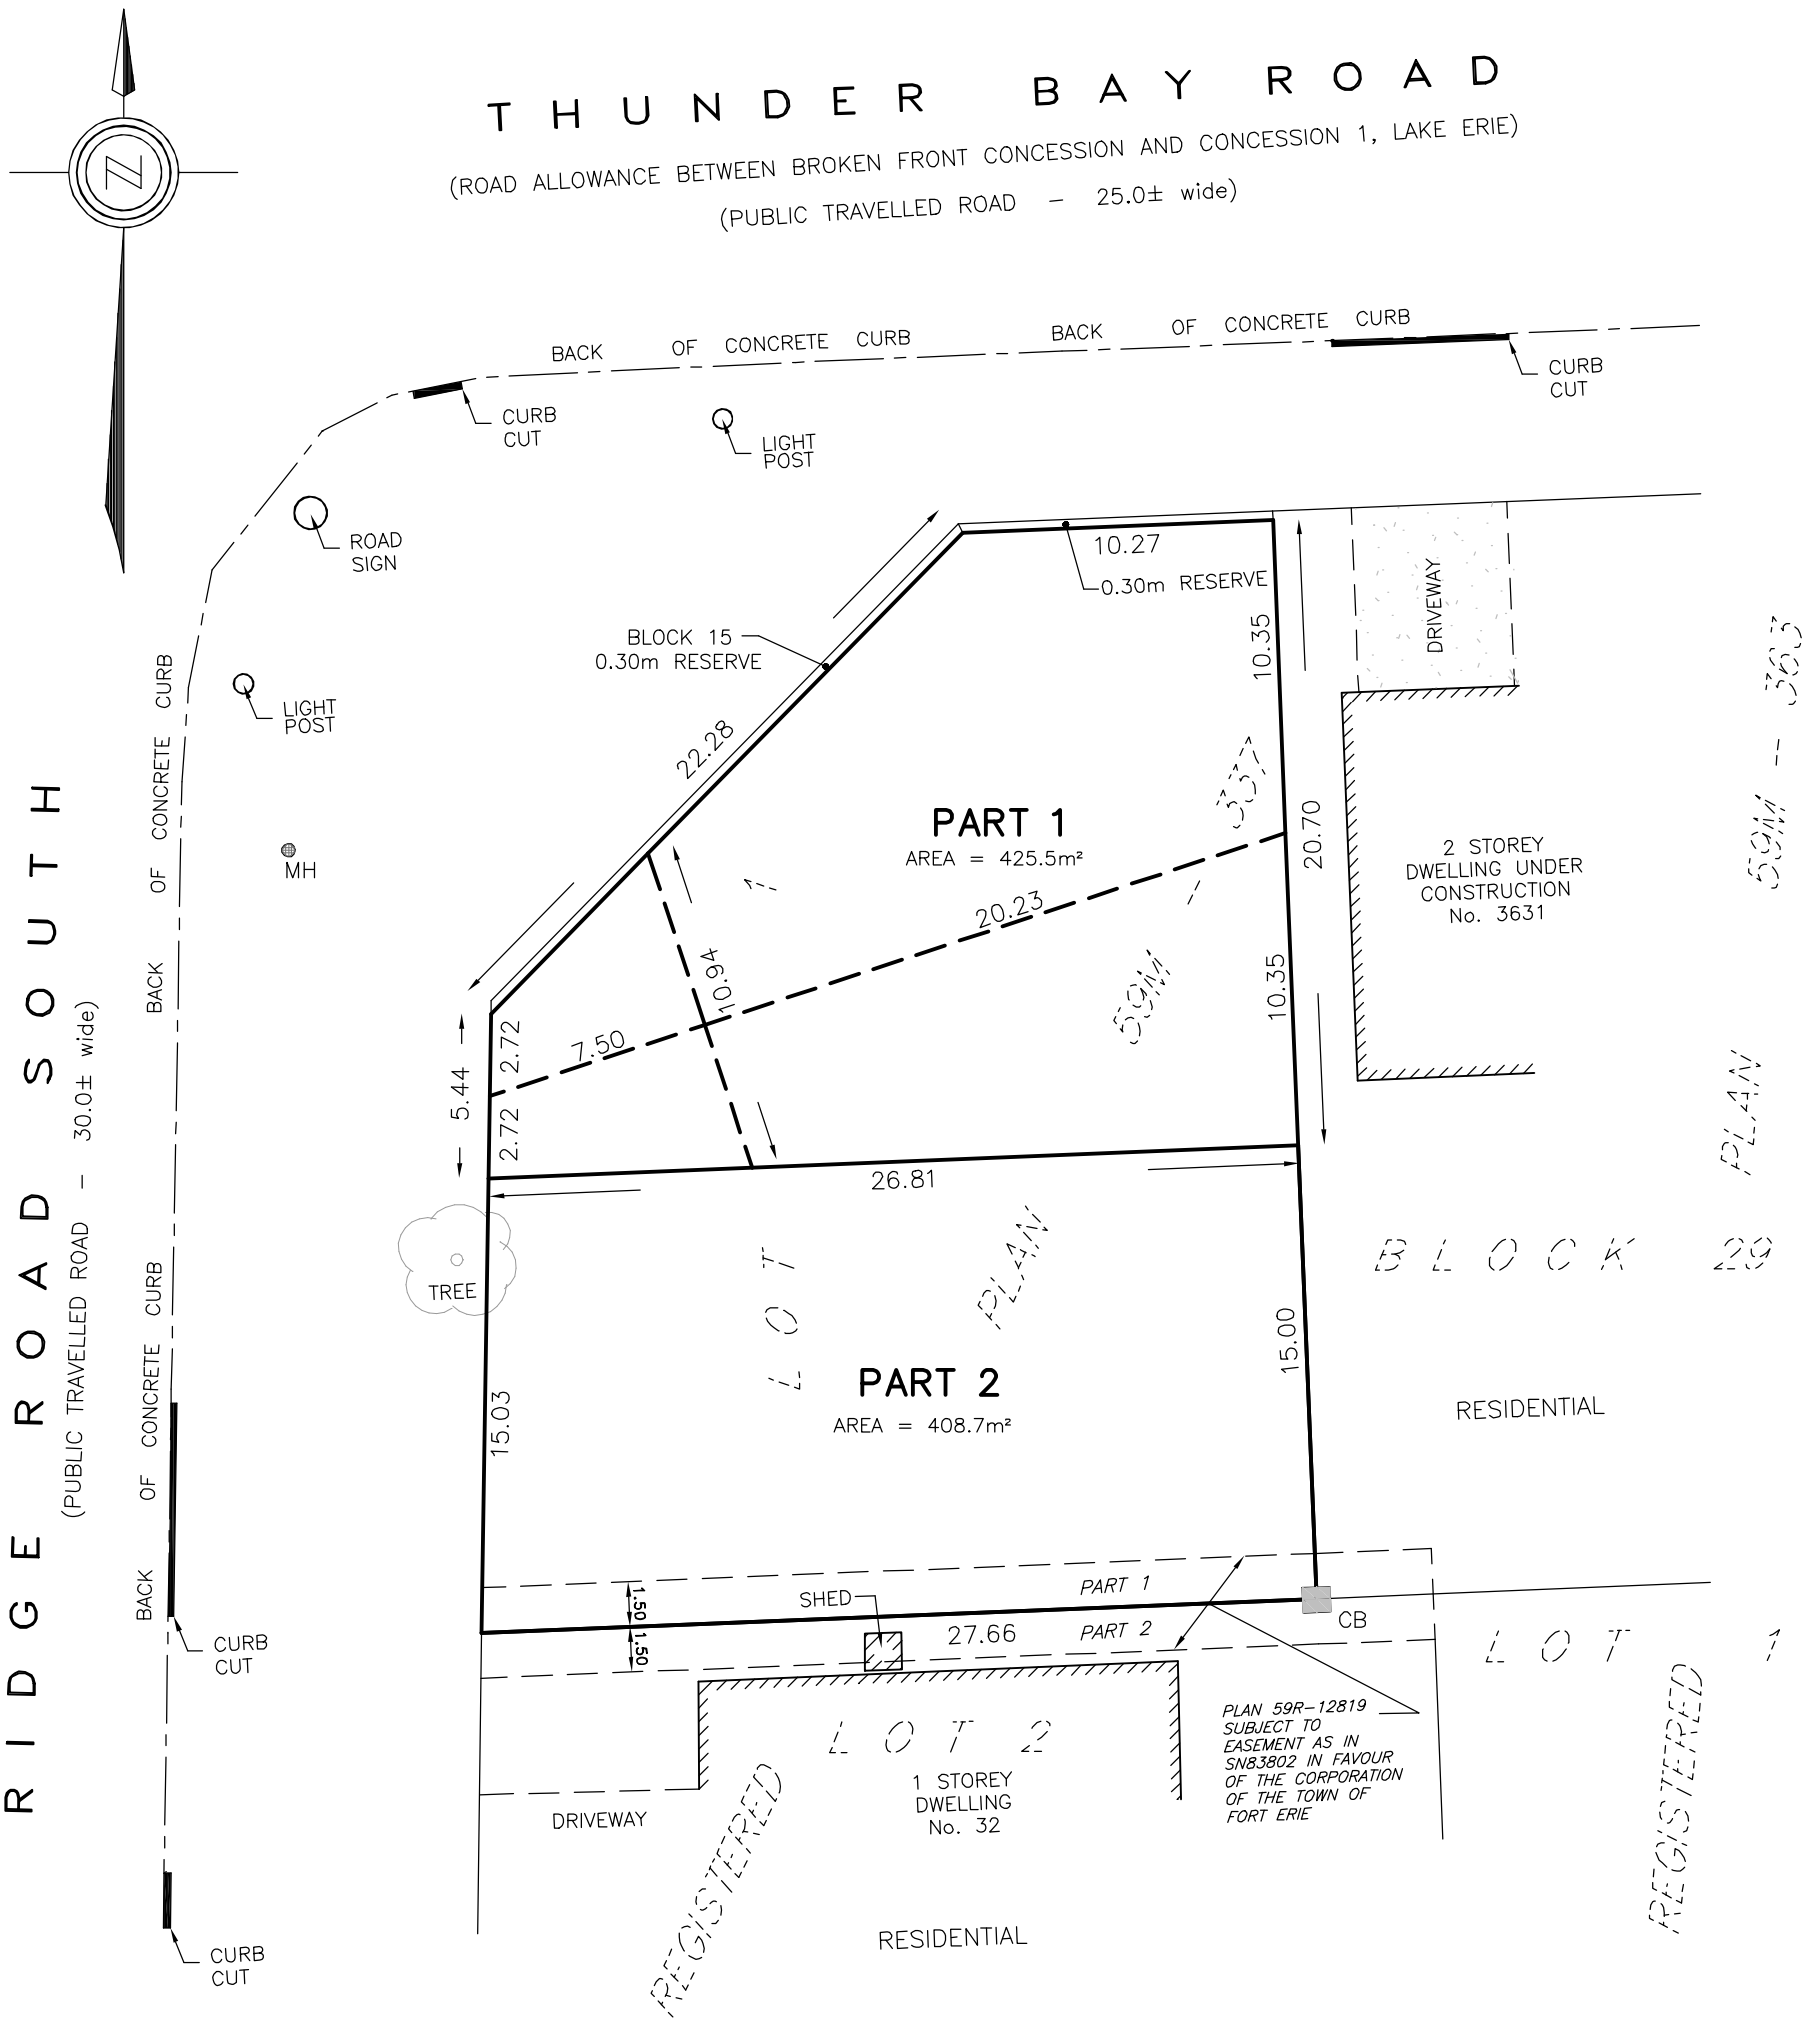

APRIL 21, 2021
DATE

William A. Mascoe
WILLIAM A. MASCOE
ONTARIO LAND SURVEYOR

NOTE

THIS SKETCH IS INTENDED FOR USE OF THE COMMITTEE OF ADJUSTMENT ONLY MEASUREMENTS MAY VARY UPON FIELD SURVEY

METRIC NOTE

DISTANCES SHOWN ON THIS PLAN ARE IN METRES AND CAN BE CONVERTED TO FEET BY DIVIDING BY 0.3048

KIRKUP MASCOE URE
SURVEYING LTD.
49 EASTCHESTER AVENUE, ST. CATHARINES, ONTARIO L2P-2Y6
TELEPHONE (905) 641-1007, FAX (905) 641-4424
E-MAIL bill@niagarasurveyors.com

JOB No. 20-0281 | FILE: 20-0281_SKETCH